DOLORES COUNTY
PLANNING AND MAPPING
Dolores County Commissioner's Office (970) 677-2383 FAX (970) 677-2815

NAME_____PERMIT NO._____DATE_____

DESIGN CRITERIA

Percolation Rate_____min./in.
Design Discharge_____gpd
Minimum Surface Area_____

Septic Tank Size_____gal.
Aerator Size_____gal.

LEACH FIELD SYSTEM

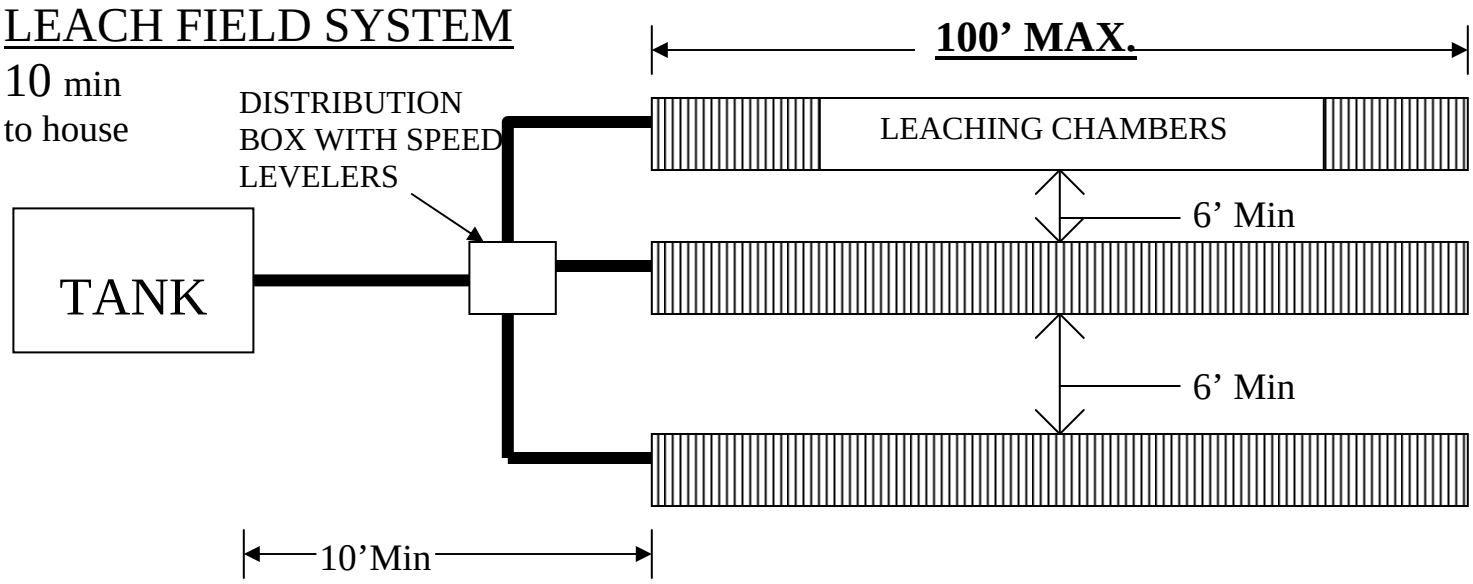

INSTALLATION MUST MEET MANUFACTURES SPECIFICATIONS TRENCH UNDER INFILTATORS MUST BE LEVEL

CROSS SECTION INFILTRATOR SYSTEM

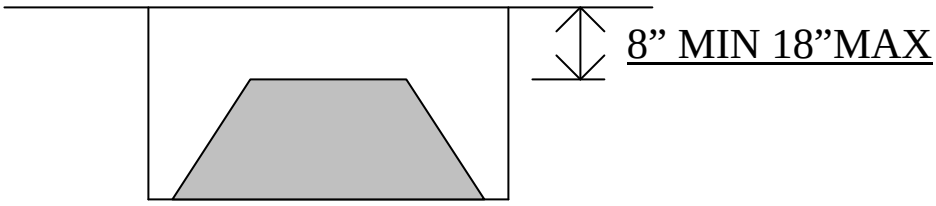

PRELIMINARY PLAN APPROVED BY_____Rev. 3/08